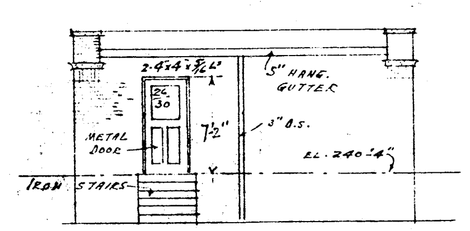

SIDE ELEVATION

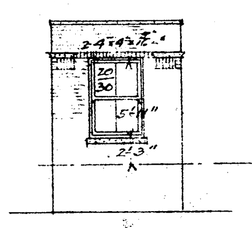

END ELEVATION

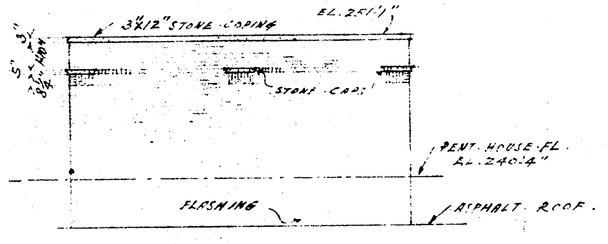

SIDE ELEVATION

DETAILS OF PENT HOUSE.
(SEE PLAN ON SHEET 106-b)
SCALE ½" = 1'-0"

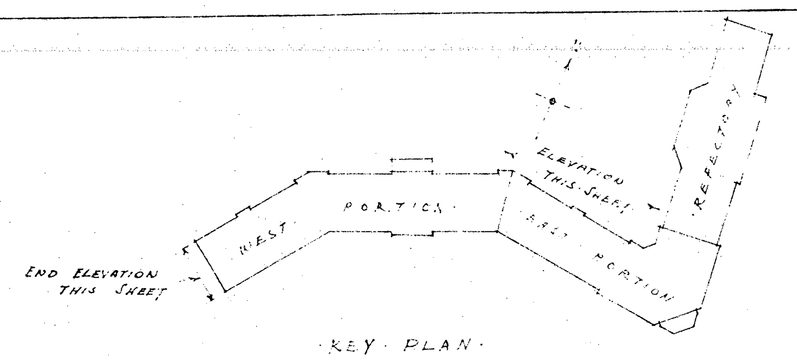

KEY PLAN

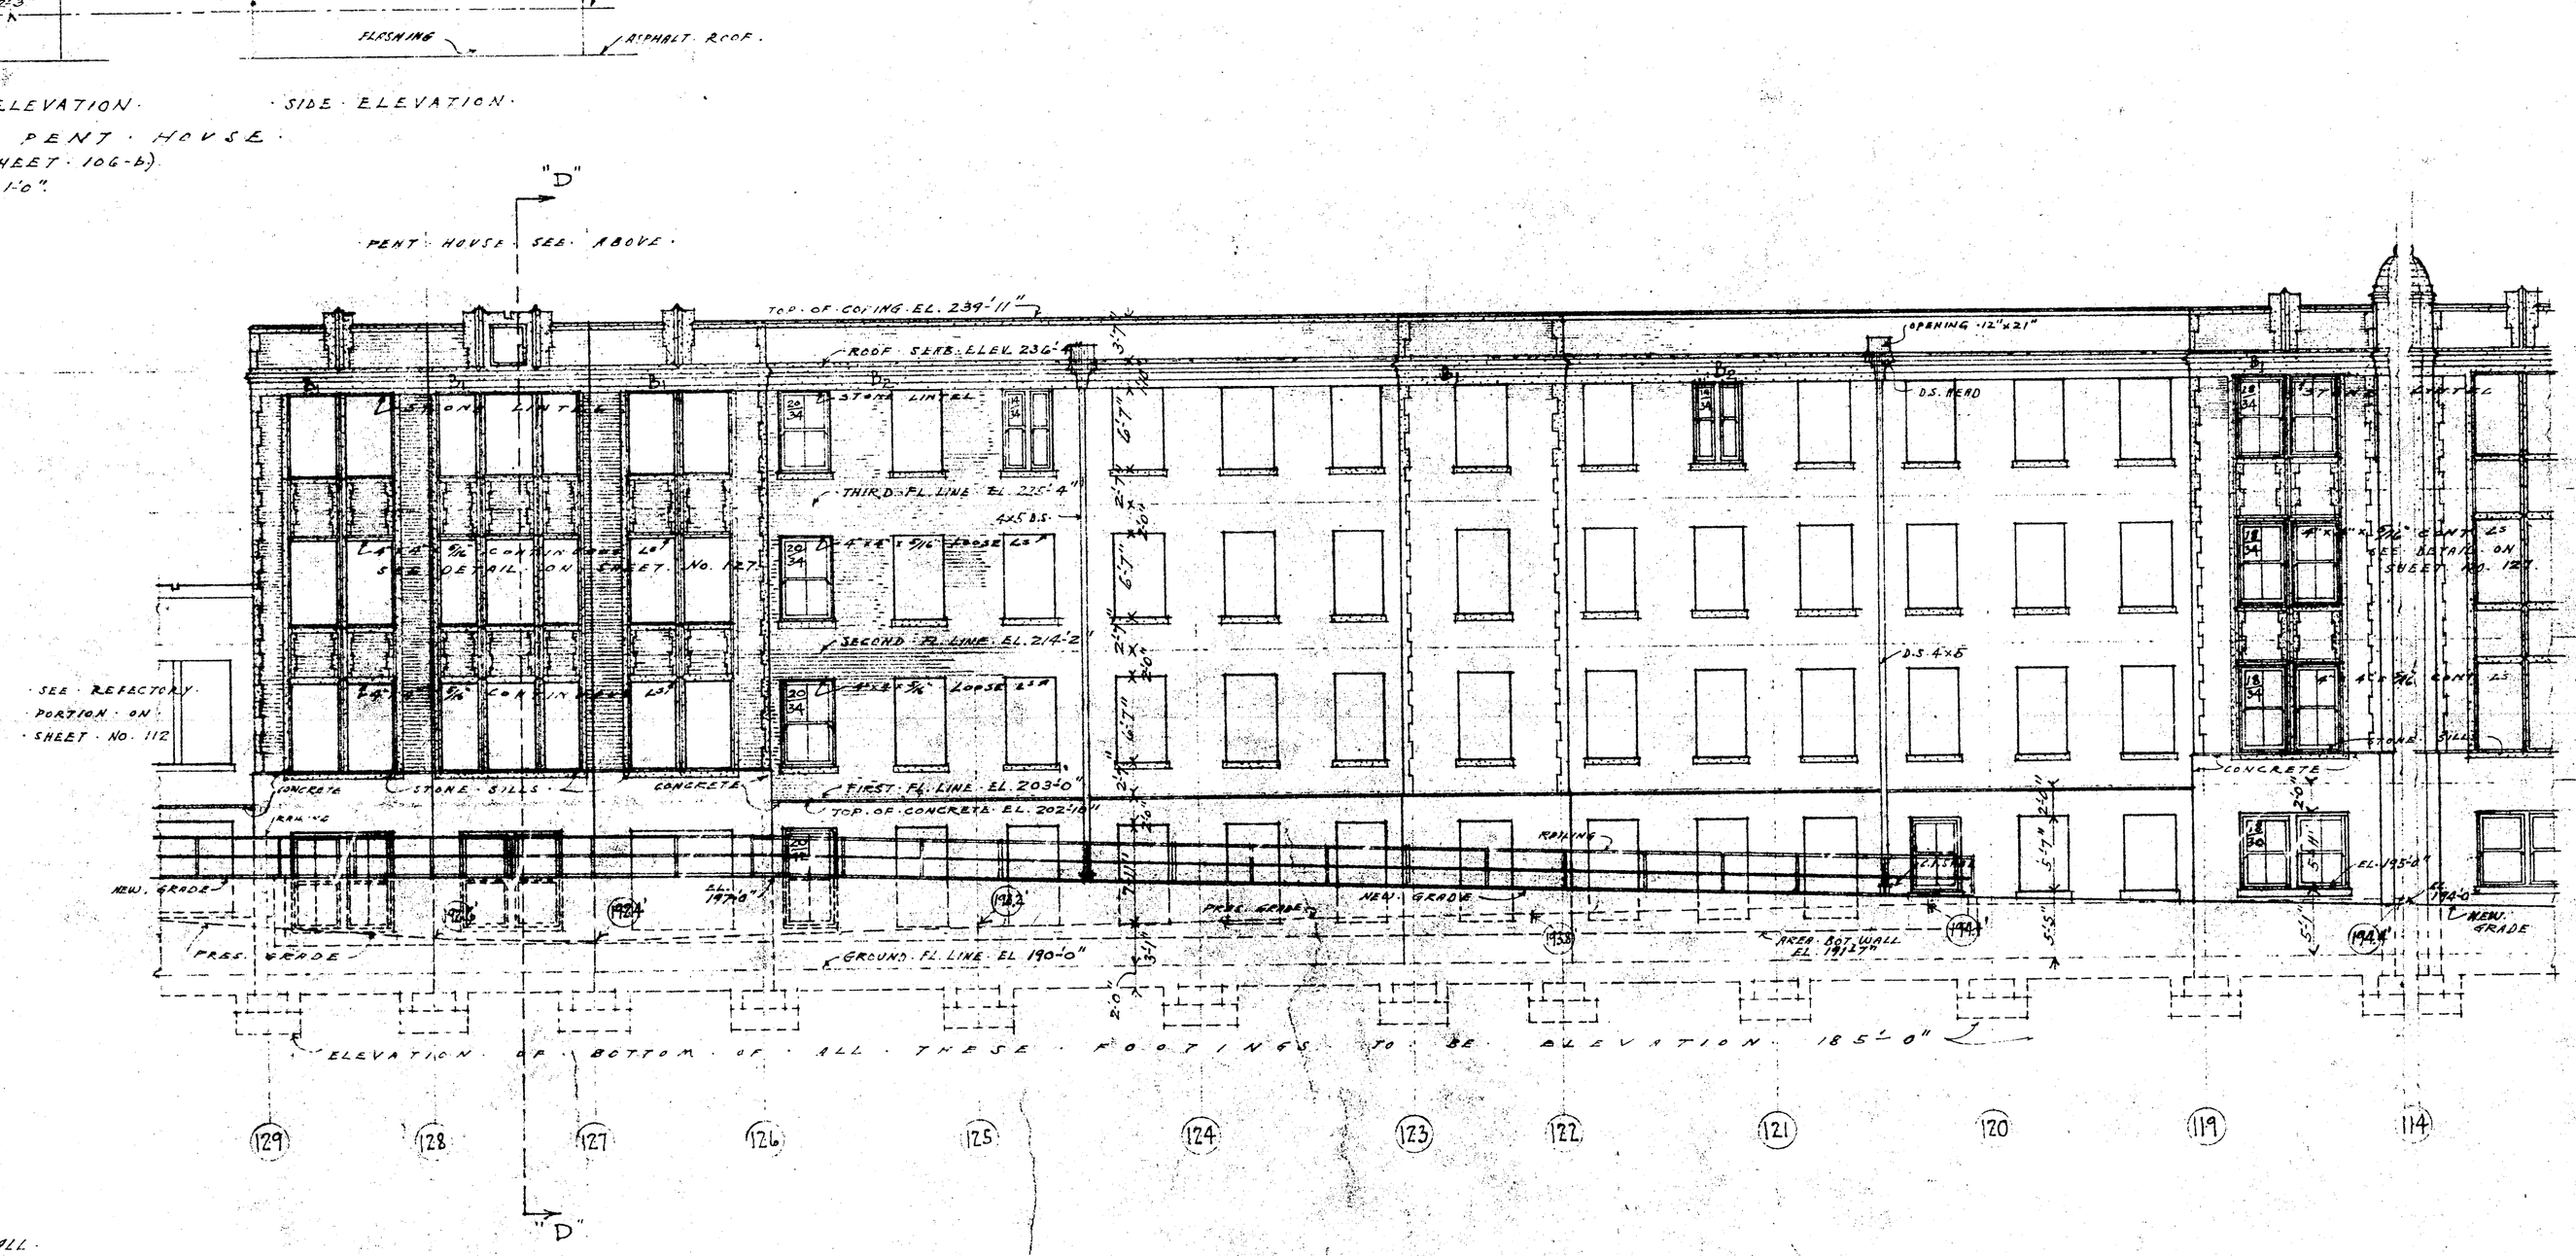

DEVELOPED NORTH ELEVATION - EAST PORTION - MAIN HOSPITAL BUILDING.
SCALE ⅛" = 1'-0"

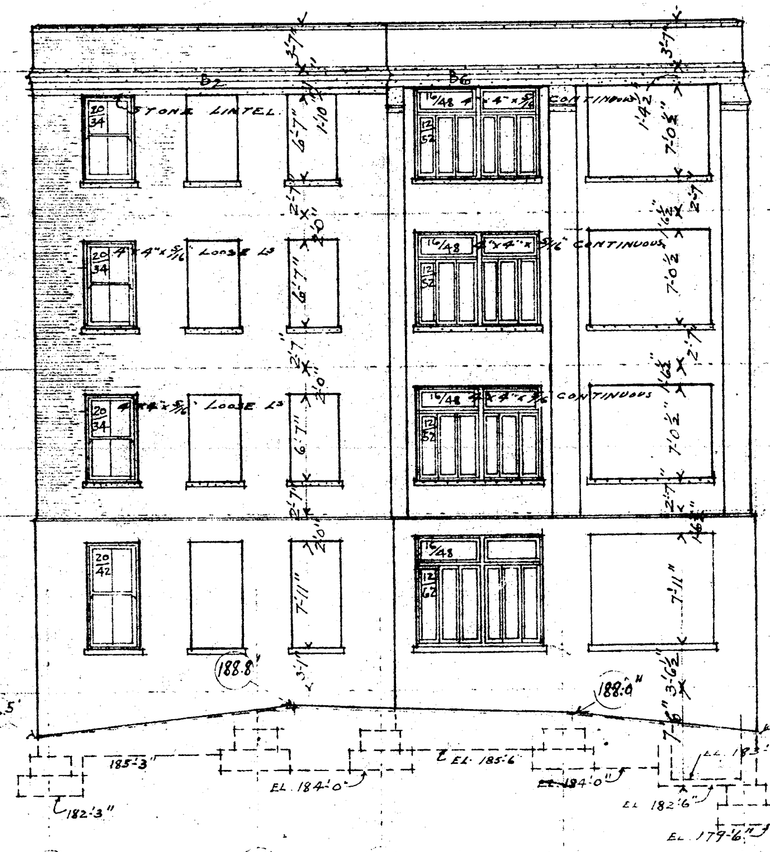

END ELEVATION - WEST PORTION.
SCALE ⅛" = 1'-0"

NOTES.

- ALL OPENINGS, DETAILS, ETC. NOT DRAWN IN FULL SHALL REPEAT AS PER THOSE OF CORRESPONDING SIZE AND DESIGN.

GLASS SIZES GIVEN ARE APPROXIMATE AND FOR ESTIMATING PURPOSES ONLY. FRAMES SHALL BE MADE TO SUIT SIZES OF MASONRY OPENINGS.

KEY TO MATERIALS.
BRICK IN ELEVATION.
STONE IN " "
SHEET METAL IN " "

HOSPITAL
WAVERLY HILL SANITARIUM
VALLEY STATION JEFFERSON COUNTY KY.

DRAWN E.A.R.	D.X. MURPHY & BRO. ARCHITECTS	SHEET No. 109
DATE 12-31-24	LOUISVILLE KENTUCKY	